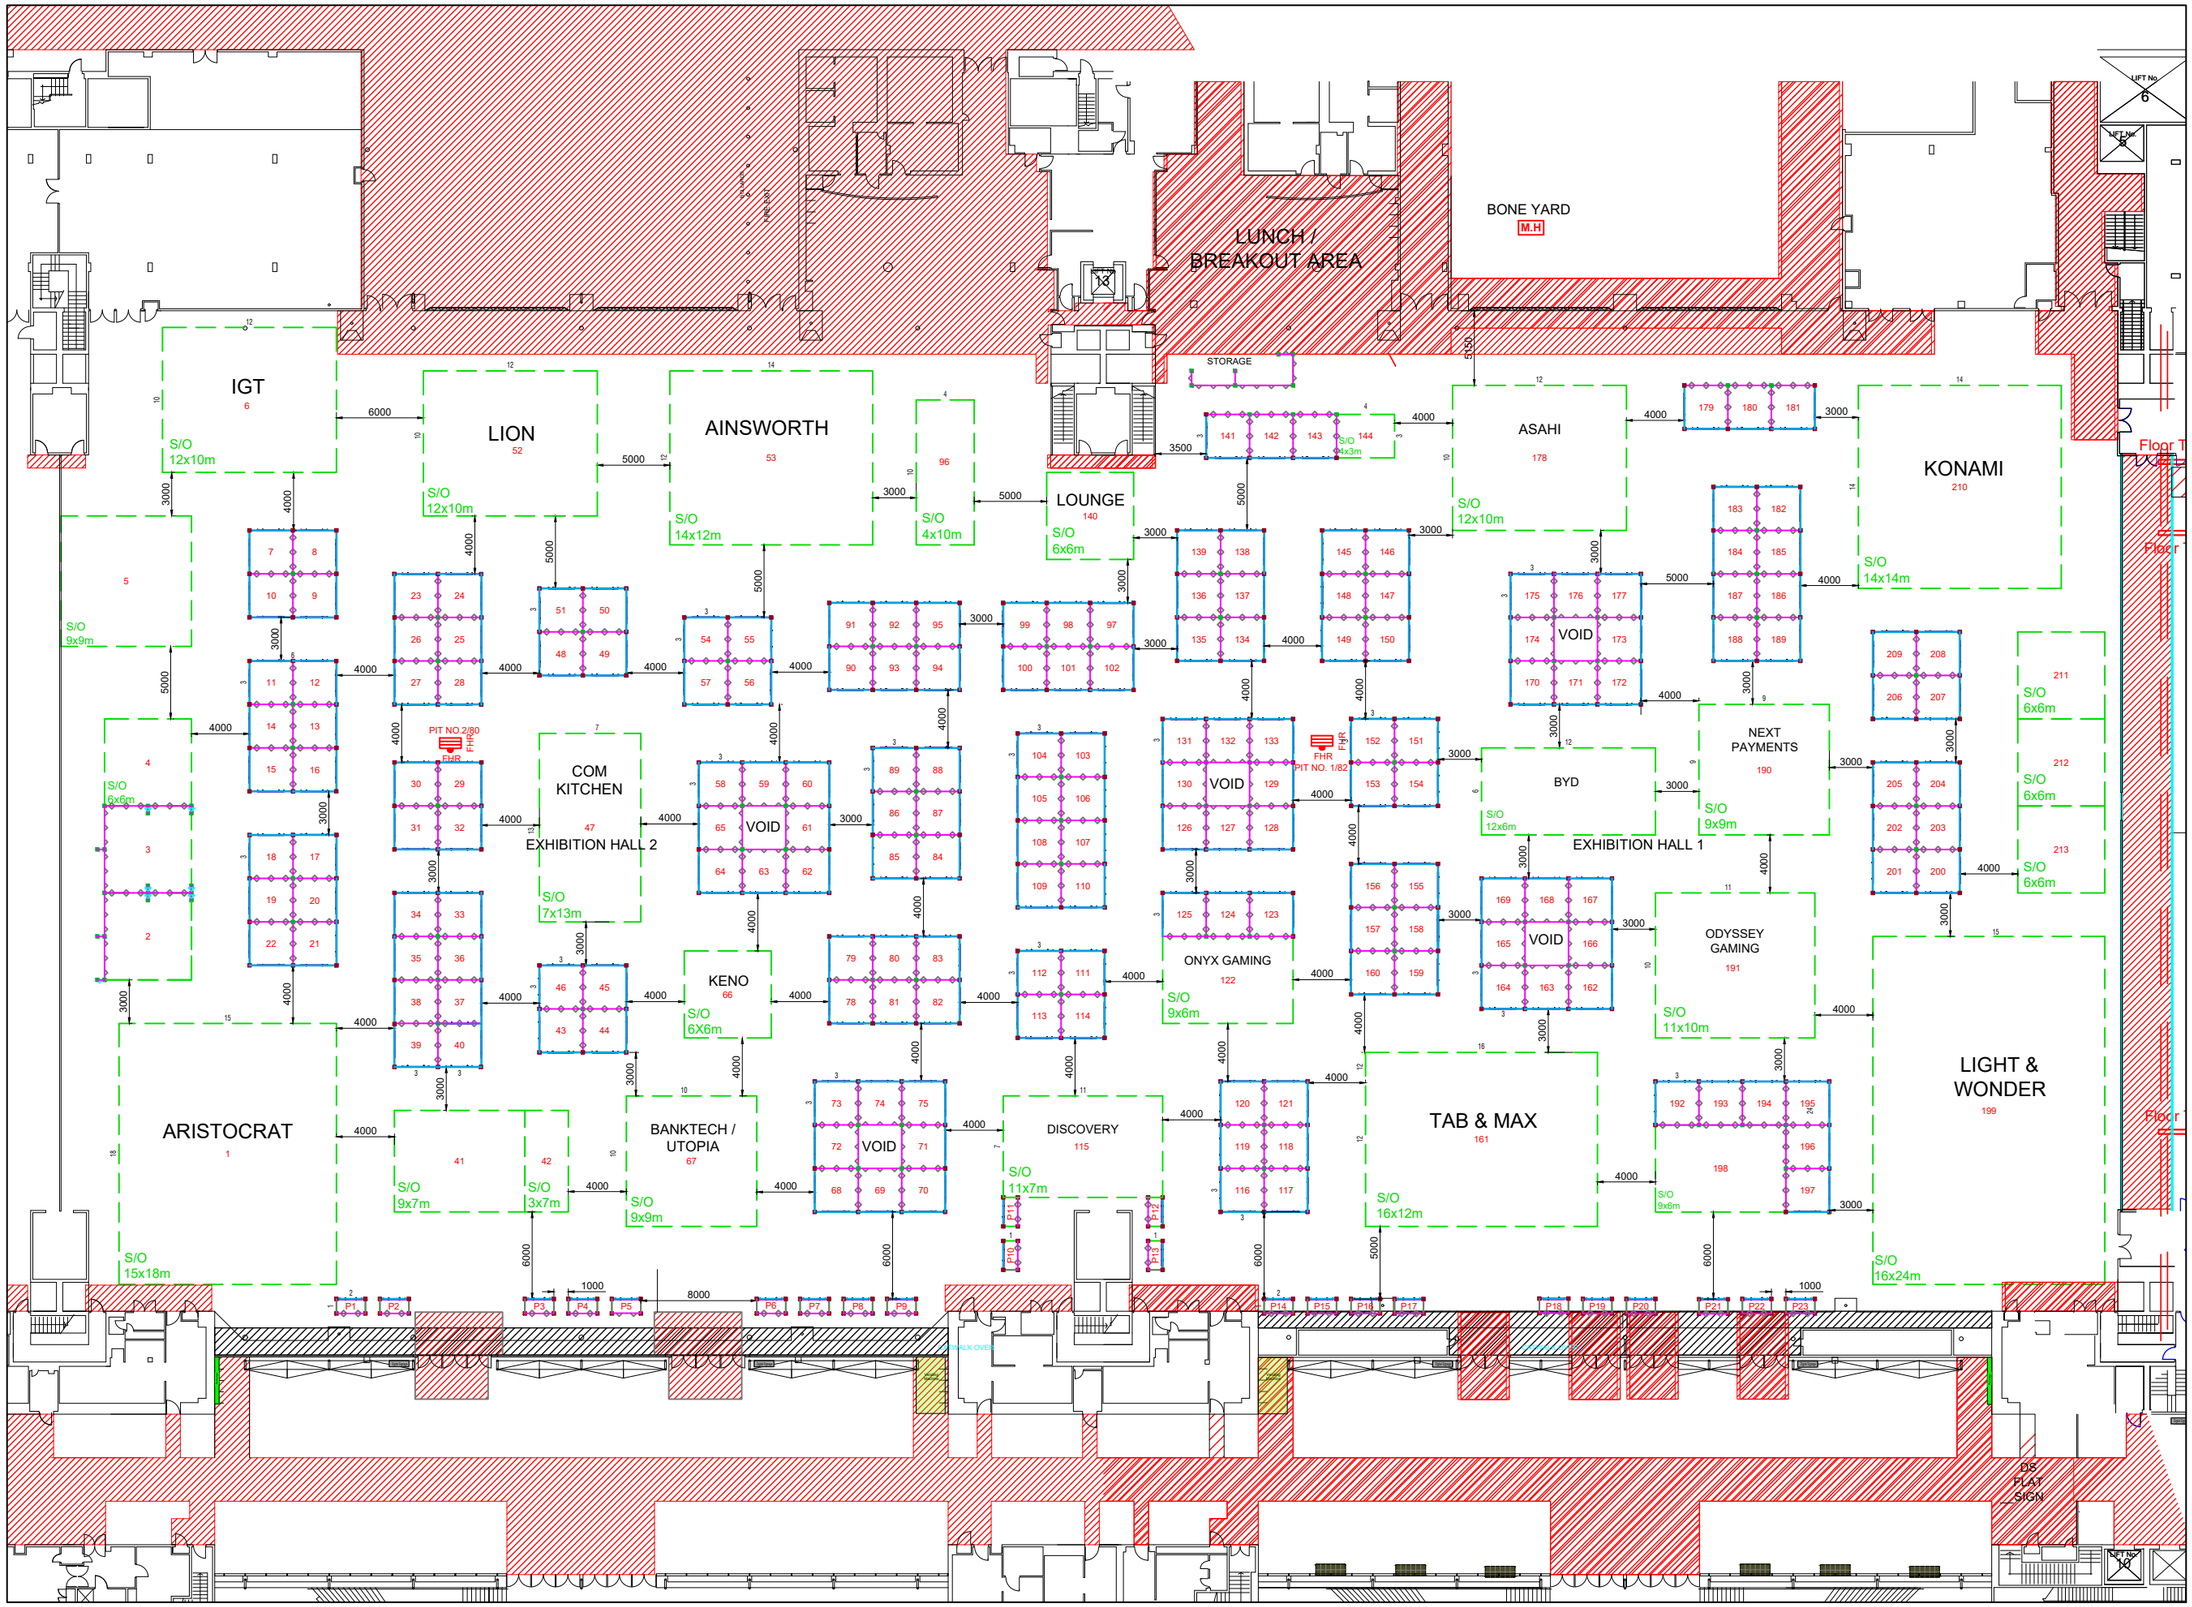

LEGEND

UNIWALL + BLACK HANGING FASCIA KEY

- UNIWALL PANEL 977 DBL SIDED (2X INFILLS)
- UNIWALL PANEL 977 SINGLE SIDED (1X INFILL)
- UNIWALL PANEL 977 NO WHITE INFILLS
- UNIWALL PANEL 488.5 DBL SIDED (2X INFILLS)
- UNIWALL PANEL 488.5 SINGLE SIDED (1X INFILL)
- UNIWALL PANEL 488.5 NO INFILL
- HANGING FASCIA - SYMA 70 BEAM **(BLACK)**
- SYMA 70 - BRACE BEAM **(BLACK)**
- 2480 MAXIMA 40 UPRIGHT **(BLACK)**
- 2400 MAXIMA 40 UPRIGHT **(WHITE)**

AHG EXPO 2027

BCEC

HALL 1-2

MORETONHIRE
experience is everything

moreton.net.au | 1300 360 424 | @moretonhire

PLAN TYPE: **BUILD**	REVISION NO: **04**	ACC. MGR: **A.M - T.P**
	REVISION DATE: **29/10/2026 4:48 PM**	PROJ. MGR: **C.LONGERGAN**
JOB CODE: **CLUG27**	SHOW DATE: **18 MAR 2027**	DESIGNER: **SM-AC**

THIS PLAN IS SUBJECT TO CHANGE, VENUE APPROVAL & A SITE INSPECTION ONCE SIGN OFF HAS BEEN ACCEPTED.

DESIGN CONCEPT

© Copyright of **MORETON HIRE**

FILE PATH: O:\EXHIBITIONS\QLD\2027\CLUG27_BCEC HALL 1-2\FLOOR PLANS\V04\CLUG27_BCEC HALLS 1 - 2_V04.DWG